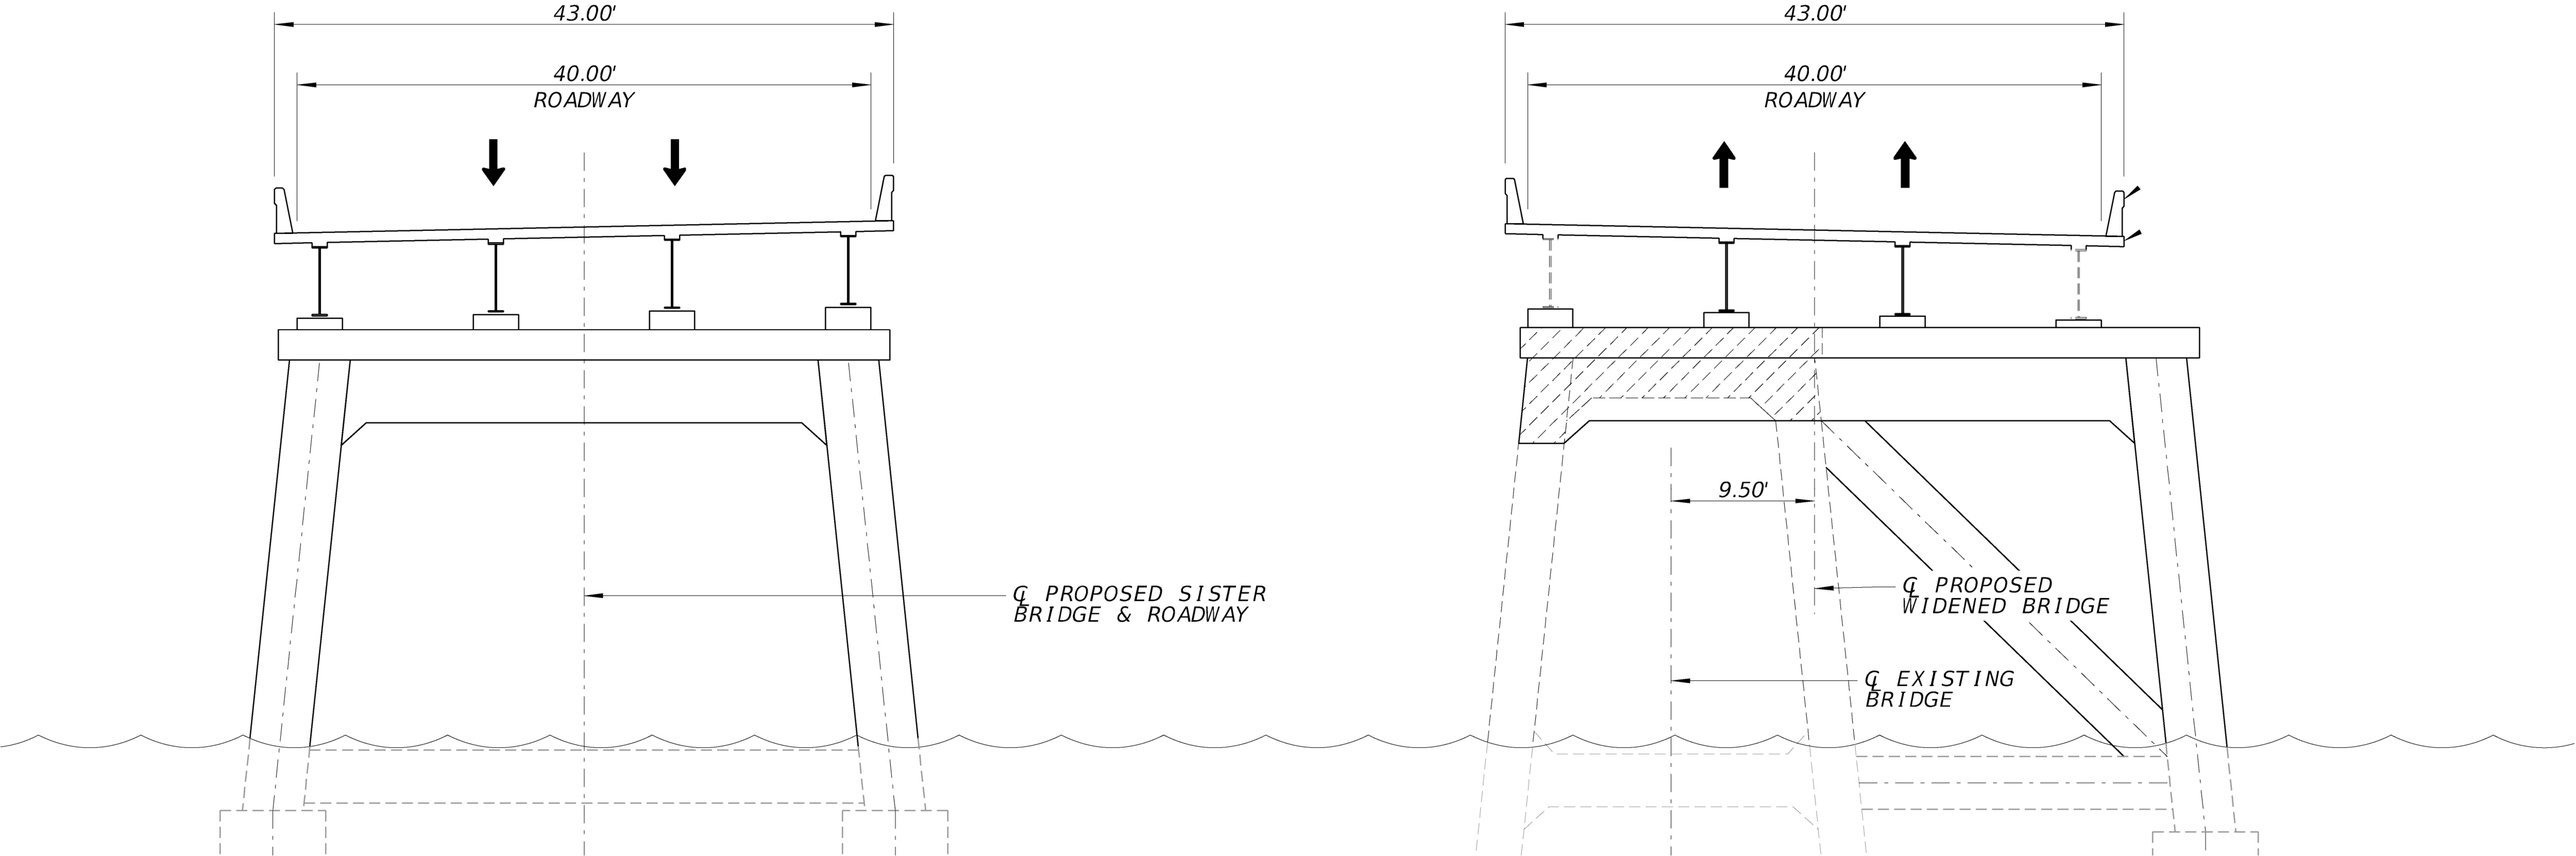
43.00'
40.00'
ROADWAY
℄ PROPOSED SISTER BRIDGE & ROADWAY
43.00'
40.00'
ROADWAY
9.50'
℄ PROPOSED WIDENED BRIDGE
℄ EXISTING BRIDGE