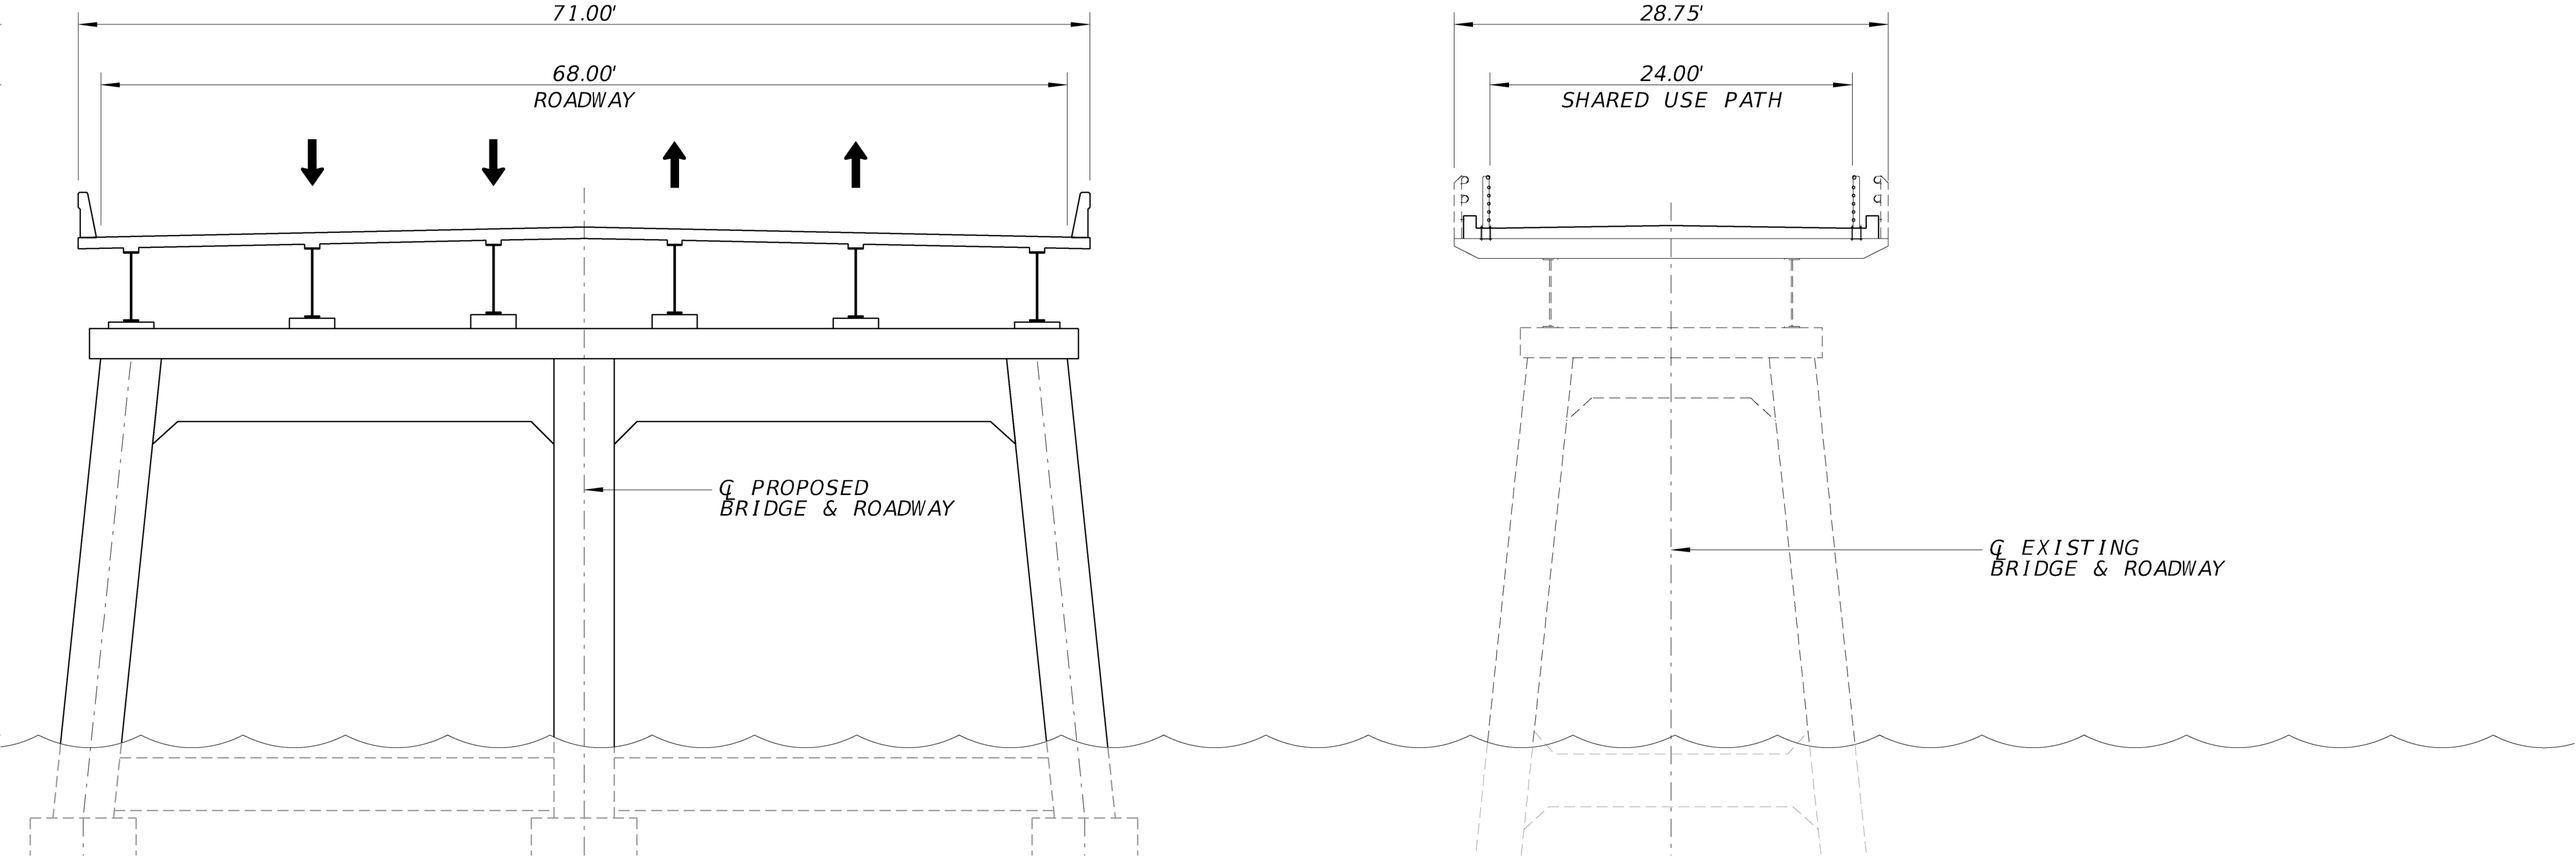
71.00'
68.00'
ROADWAY
℄ PROPOSED
BRIDGE & ROADWAY
28.75'
24.00'
SHARED USE PATH
℄ EXISTING
BRIDGE & ROADWAY