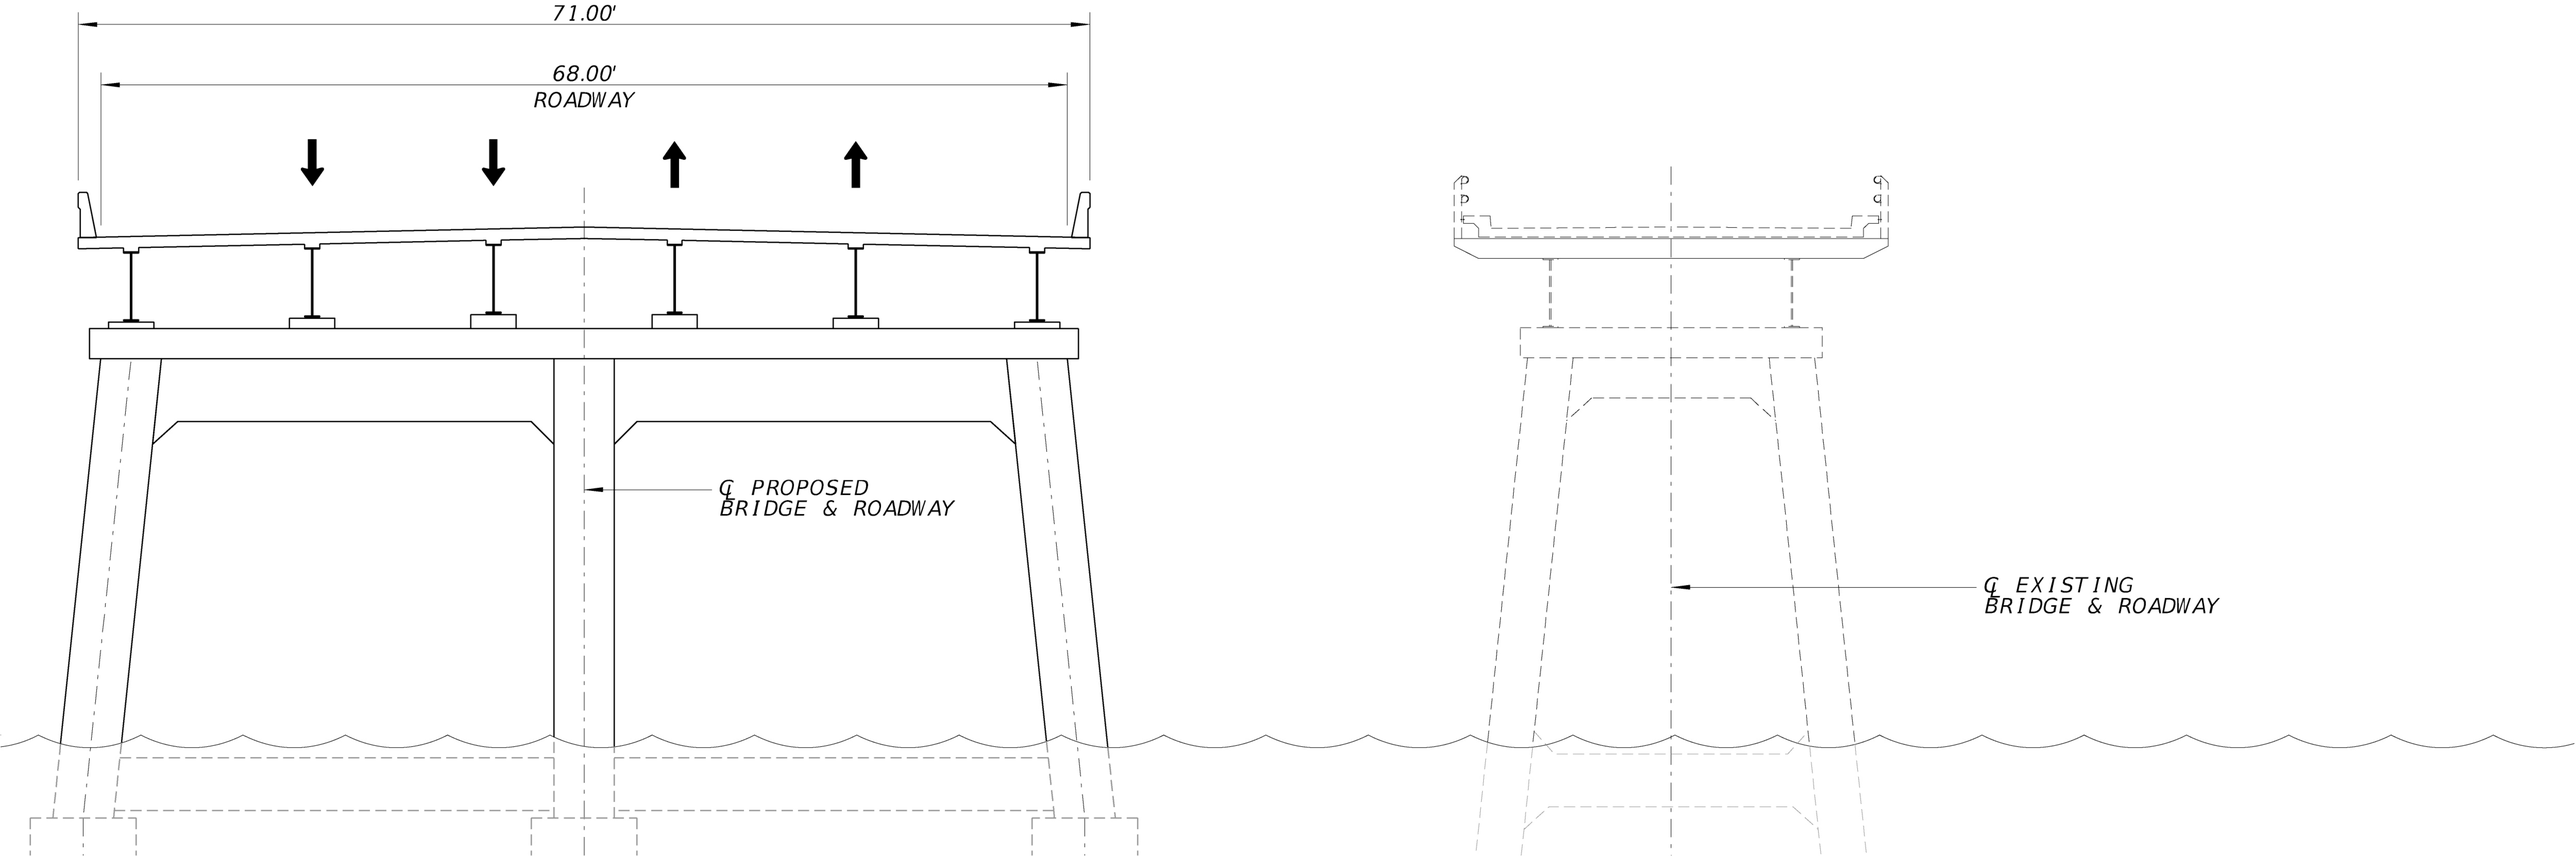
71.00'
68.00'
ROADWAY
℄ PROPOSED
BRIDGE & ROADWAY
℄ EXISTING
BRIDGE & ROADWAY