SEC. 29 T6N R6W
SEC. 29 T6N R5W
SEC. 32 T6N R6W
SEC. 33 T6N R6W
SEC. 4 T6N R6W
SEC. 3 T6N R6W
SEC. 10 T6N R6W
SEC. 30 T6N R6W
SEC. 29 T6N R6W
SEC. 32 T6N R6W
SEC. 33 T6N R6W
SH 19
EW 6.5 RD
NS 1.5 RD
LEGEND
PREFERRED ALTERNATIVE
POTENTIAL WATERWAYS
POTENTIAL WETLANDS
SOUTHERN PLAINS LANDFILL
UNDERGROUND STORAGE TANKS
OIL AND GAS FACILITIES
POTENTIAL RESIDENTIAL RELOCATIONS
POTENTIAL COMMERCIAL RELOCATIONS
ELECTRICAL POWER LINE
OIL OR GAS LINE
TELECOMMUNICATION LINE
WATER LINE
SECTION LINES
PROPERTY LINES
EXISTING ROW
PRELIMINARY PROPOSED RIGHT OF WAY

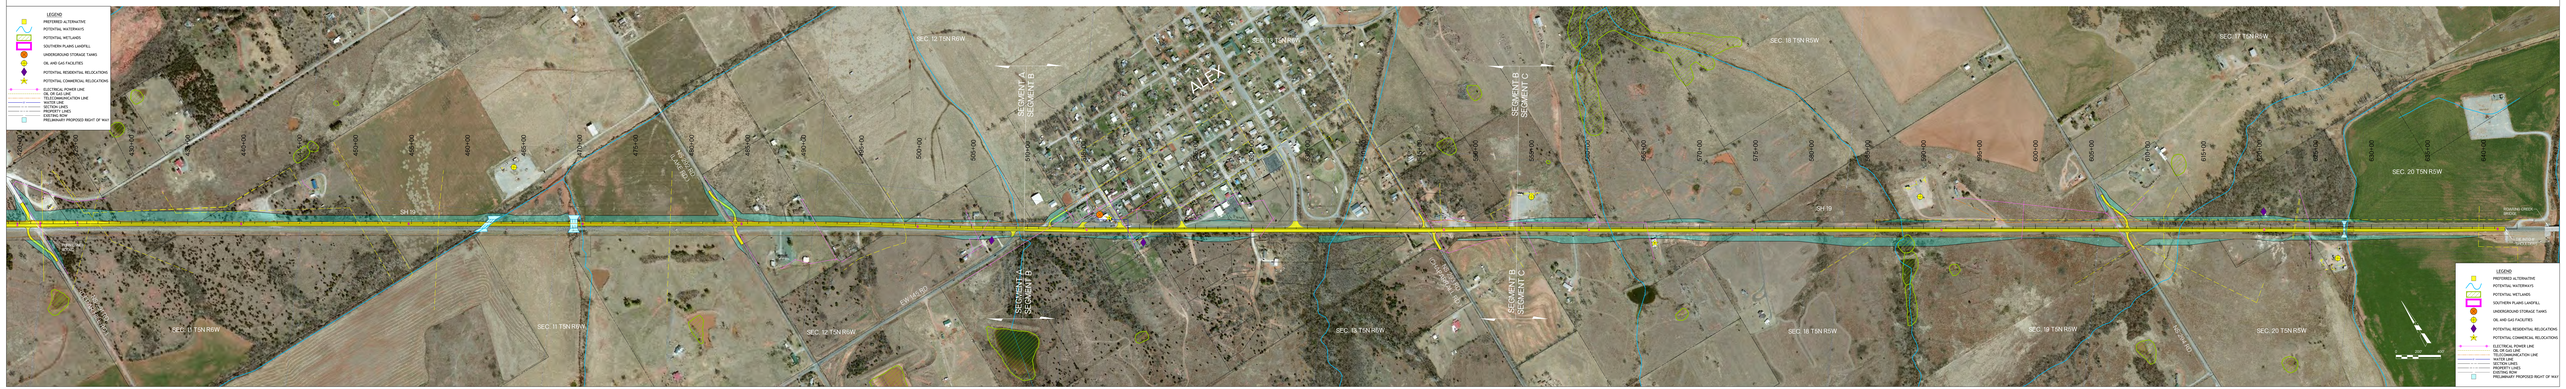
SEC. 12 T6N R6W
SEC. 18 T6N R5W
SEC. 17 T6N R5W
SEC. 20 T6N R5W
SEC. 11 T6N R6W
SEC. 11 T6N R5W
SEC. 12 T6N R5W
SEC. 13 T6N R5W
SEC. 18 T6N R5W
SEC. 19 T6N R5W
SEC. 20 T6N R5W
ALEX
SEGMENT A
SEGMENT B
SEGMENT C
SH 19
EW 6.5 RD
NS 1.5 RD
LEGEND
PREFERRED ALTERNATIVE
POTENTIAL WATERWAYS
POTENTIAL WETLANDS
SOUTHERN PLAINS LANDFILL
UNDERGROUND STORAGE TANKS
OIL AND GAS FACILITIES
POTENTIAL RESIDENTIAL RELOCATIONS
POTENTIAL COMMERCIAL RELOCATIONS
ELECTRICAL POWER LINE
OIL OR GAS LINE
TELECOMMUNICATION LINE
WATER LINE
SECTION LINES
PROPERTY LINES
EXISTING ROW
PRELIMINARY PROPOSED RIGHT OF WAY